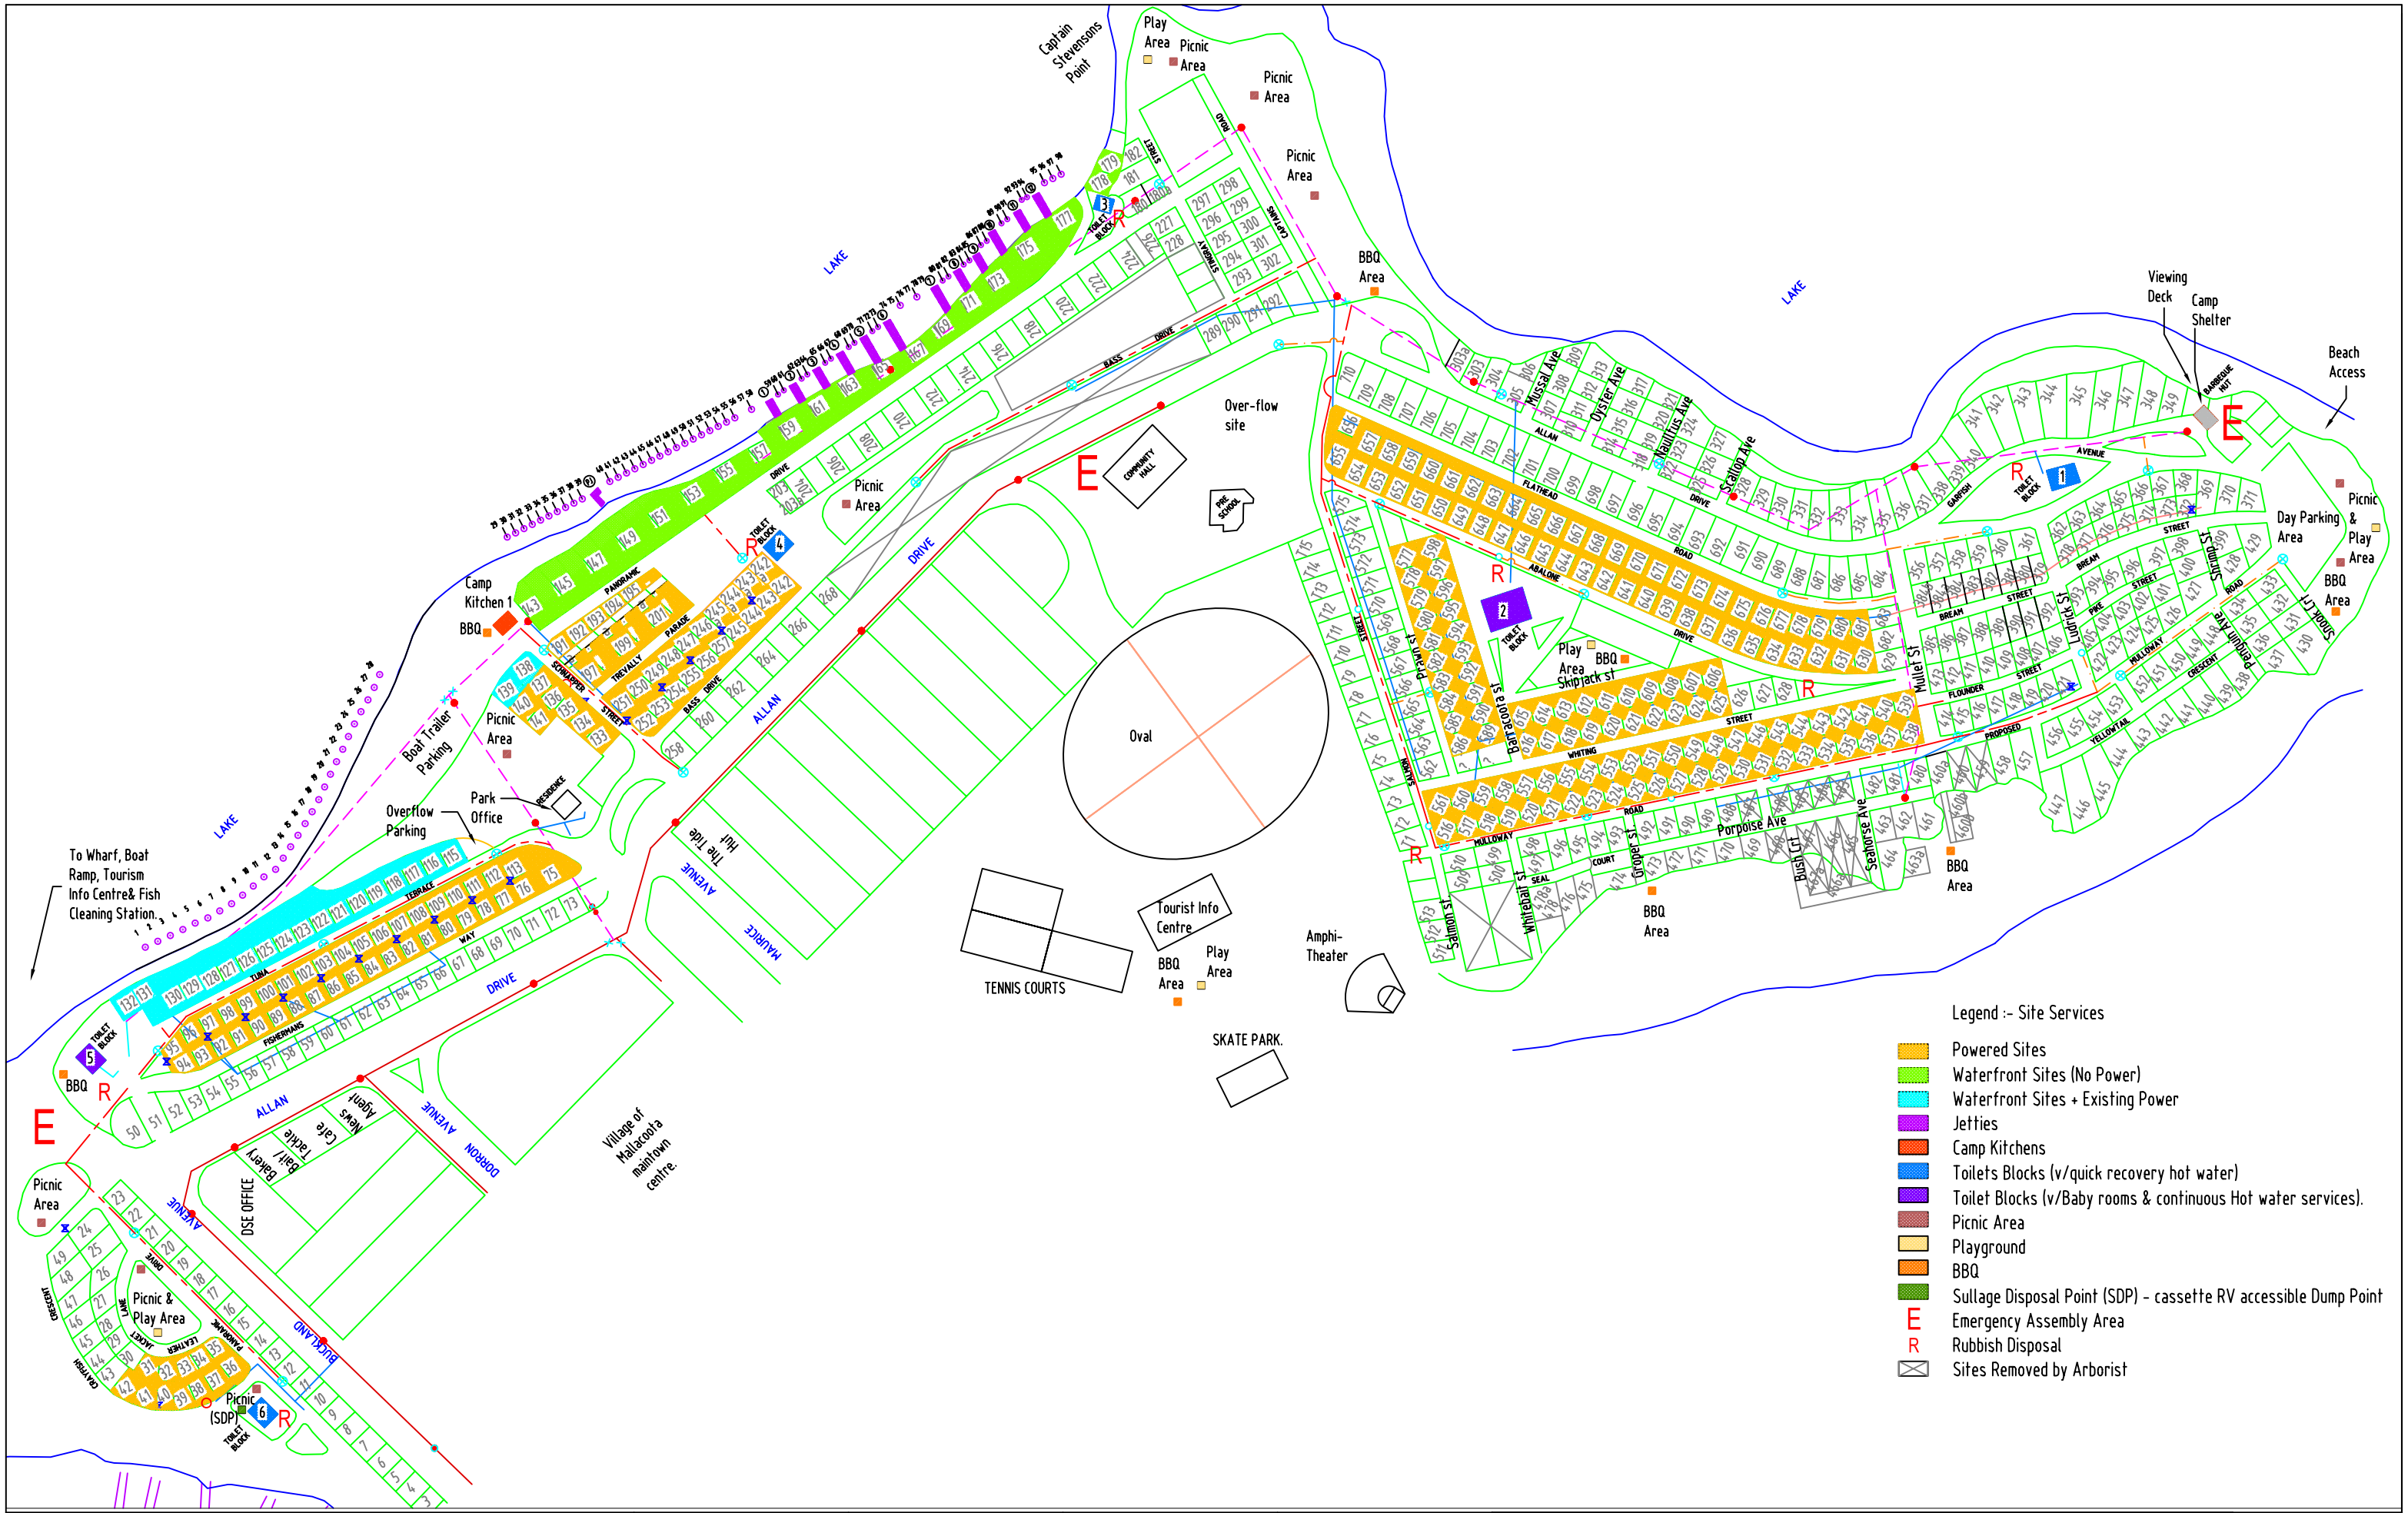

Notes.

REV.	DESCRIPTION	DATE
P10	REMOVED SITES AS PER ARBORIST REQUEST	20.12.07
P9	RENUMBERED SITES AS PER BRIEF	20.11.07
P8	EMERGENCY ASSEMBLY AREAS DESIGNATED	11.09.07
P7	MINOR AMENDMENTS TO SITE LAYOUTS	01.06.07
P6	MINOR AMENDMENTS TO SITE LAYOUTS	23.03.07
P5	MINOR AMENDMENTS TO SITE LAYOUTS	17.11.06
P4	MINOR AMENDMENTS TO LEGEND	20.10.06
P3	ADDITIONAL AREAS DELINEATED	09.10.06
P2	ISSUED FOR INFORMATION	16.08.06
P1	ISSUED FOR INFORMATION	27.07.06

Surveyed 12/04/2006	Checked	Reference Bench Mark	Approved
Designed	Drawing No.	Datum	
Drawn BDS	Sheet 1 of 1	Scale 1:1250@A1 (A1 Original)	SENIOR PROJECT COORDINATOR

Mallacoota Caravan Park
Site Layout

EAST GIPPSLAND SHIRE COUNCIL